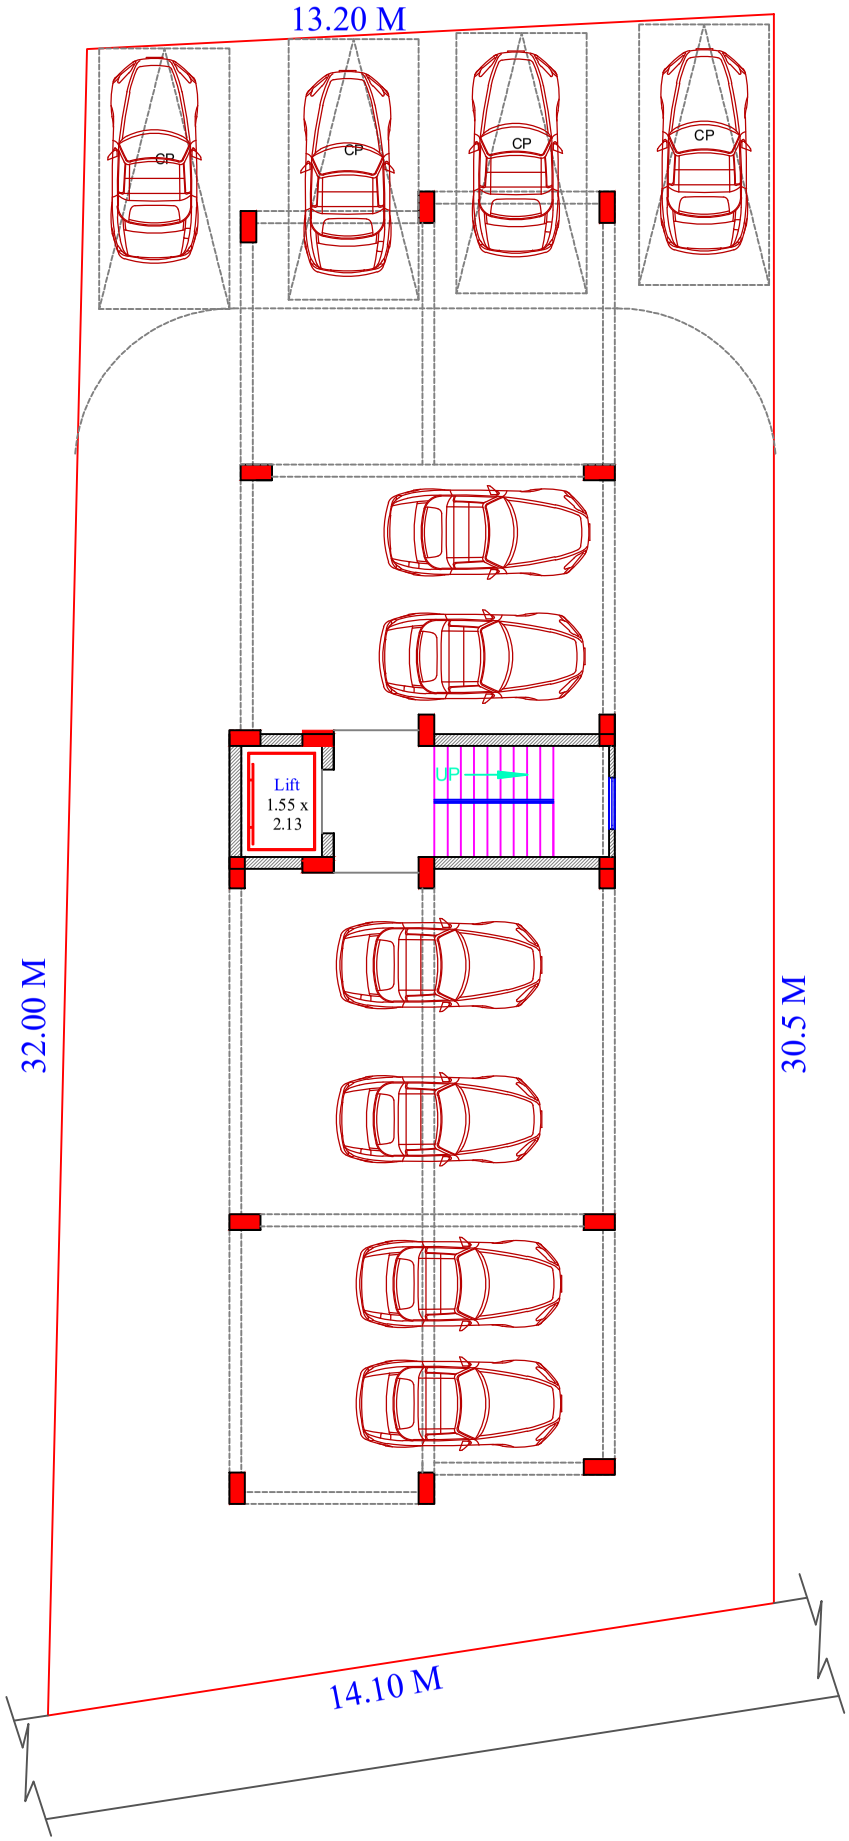

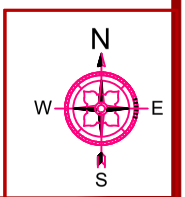

PROJECT NAME: PROPOSED APARTMET @NANGANALLUR	DRAWING TITLE: SITE / STILT FLOOR PLAN		
CLIENT : M/S GURU HOMES			
BUILDER :			
STRUCURAL ENGINEER :			

COPY RIGHTS:
This drawing is for information only to be used by the contractors as a general arrangement of interior conditions. It has been made from available information, however measurements are to be verified on project site.This drawing must be verified on project site.
This drawing must be verified and approved prior to final detailing and fabrication.This drawing is the property of SHEKINAH ARCHITECTS and is not to be reproduced or copied in whole or in part.It is only to be used for the project and site specifically identified herein and is not to be used on any other project.
It is to be returned upon request.

NOTES:
1. All dimensions are in inches and feet and they are not to be scaled.
2. All dimensions to be verified on per site conditions.
3. This drawing shall be read in conjunction with relevant detail drawings.
4. In case of any discrepancy in drawing should be brought to note of Architect.

DRAWN BY	G.B
CHECKED BY	JOSHUA/SUDHARSAN
SCALE	AS SHOWN
DATE	25-01-2021

ARCHITECTS:
SDC GROUP
SHEKINAH ARCHITECTS
G.JOSHUA GANESH M.Arch.,(Digital)
H.SUDHARSAN B.Arch.,AIIA.,MCoA
3, Maruthi nagar, 2 nd Main Road,
Rajakilpakkam, Tambaram East, Chennai-73
Ph : 044-22270700, 044-2835594
e-mail : mail@sdcgroup.co.in
web: www.sdcgroup.co.in

JOB.NO	2021/ 109	R0	01